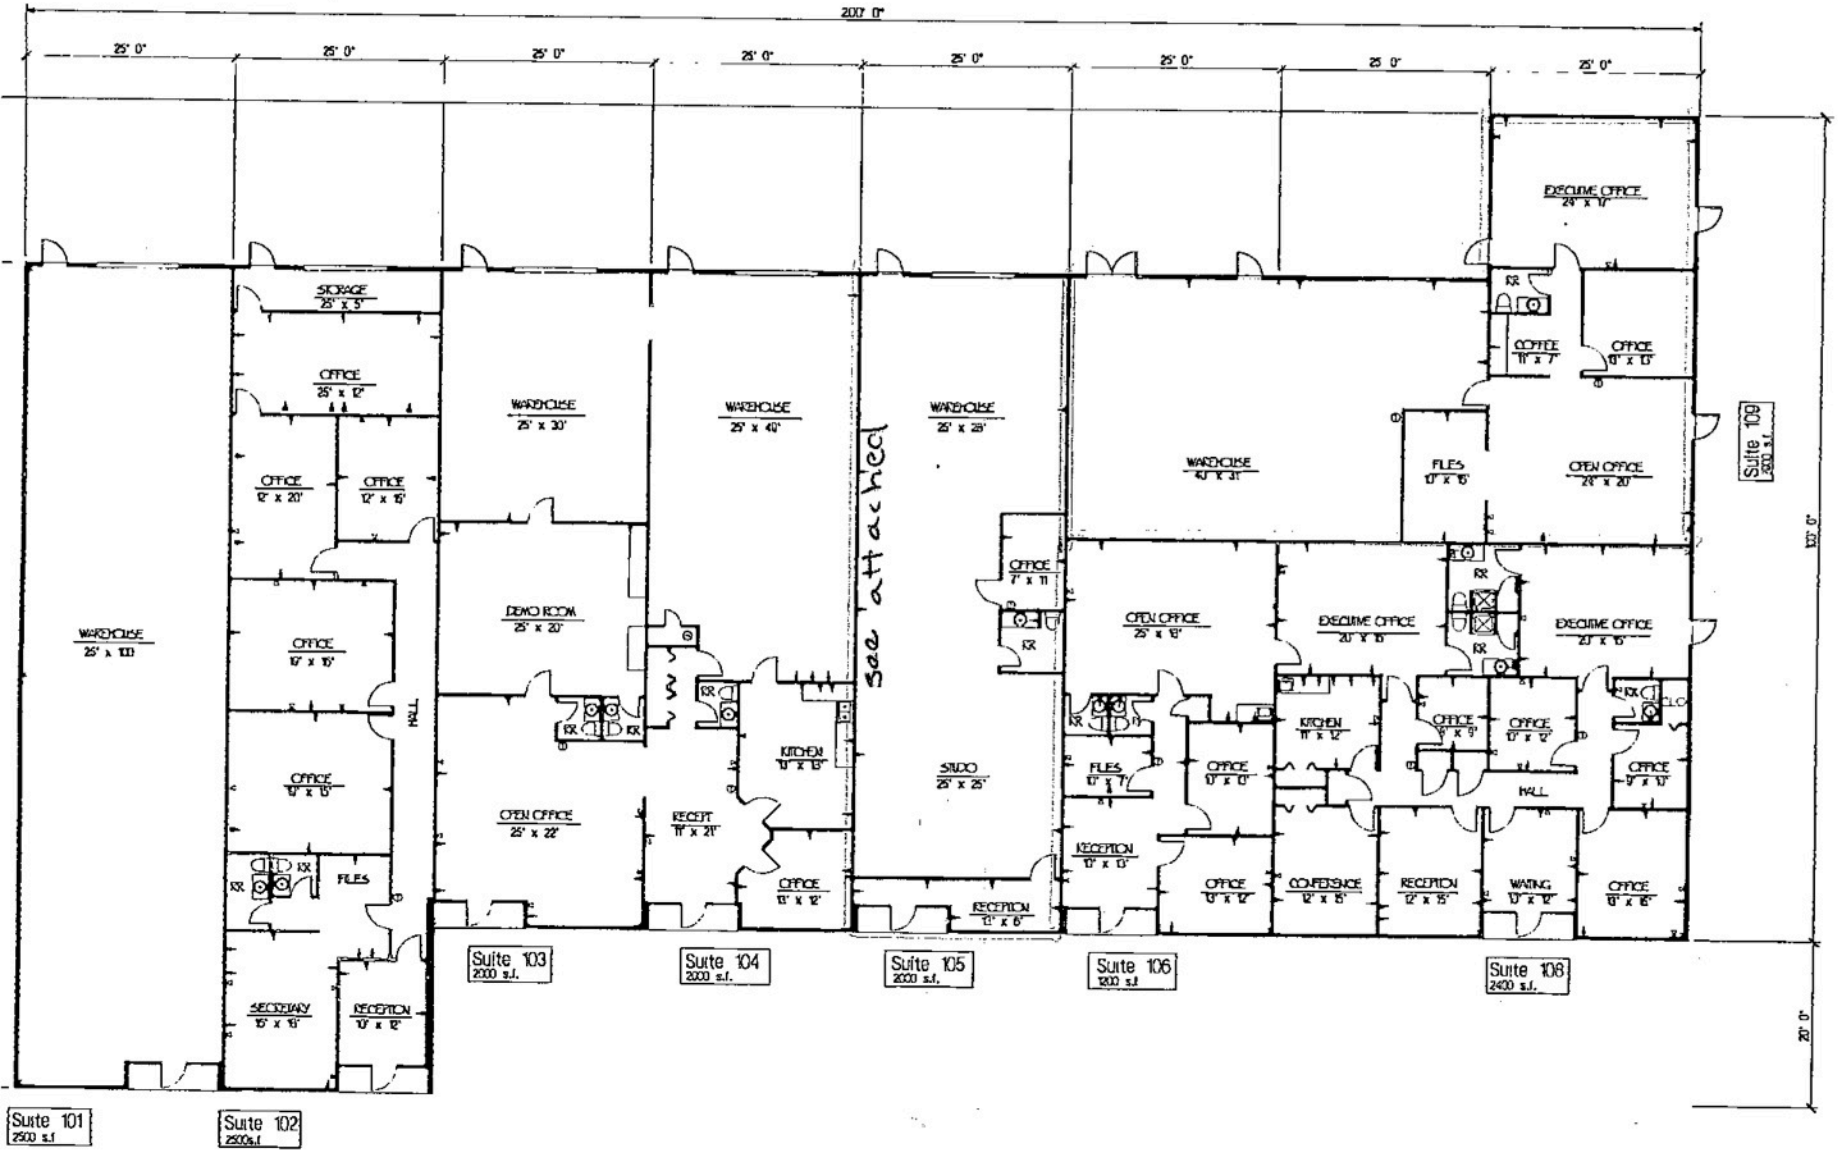


FLOOR PLAN

Scale 1/8" = 1'-0"

OFFICE WAREHOUSE
5828 SEBASTIAN PLACE
SAN ANTONIO TEXAS 78249
TRAMMELL CROW COMPANY

JOB NUMBER 9025
SCALE 1/8" = 1'-0"
DRAWN SJK
DATE May 10 1993
REVISIONS

SHEET
A1
OF 1