
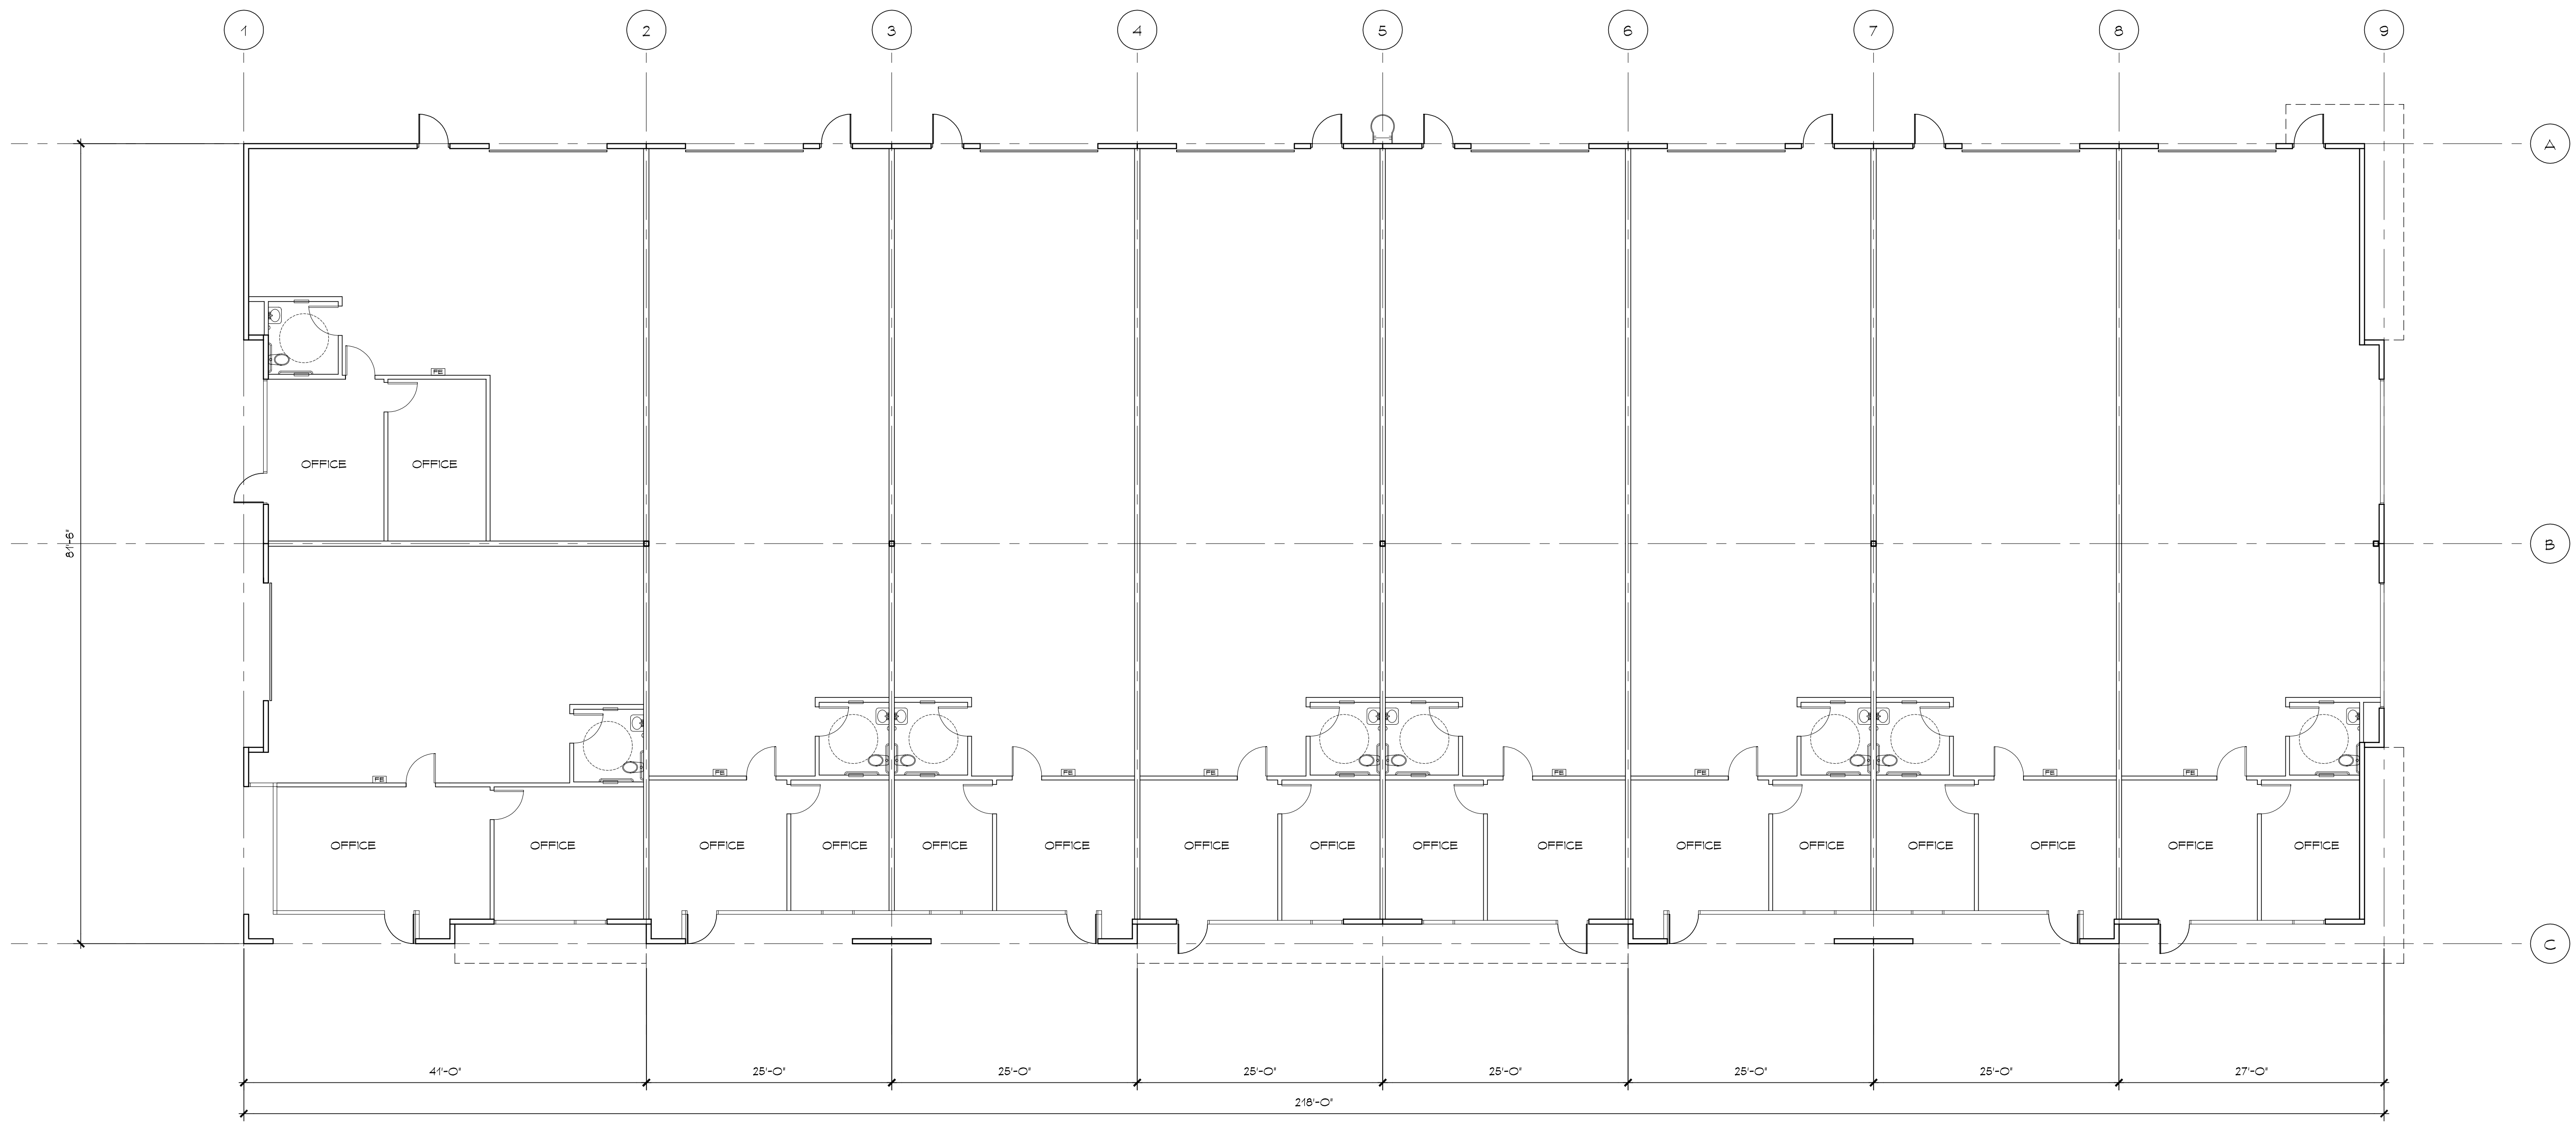


Floor Plan

1/8" = 1'-0"

NORTH

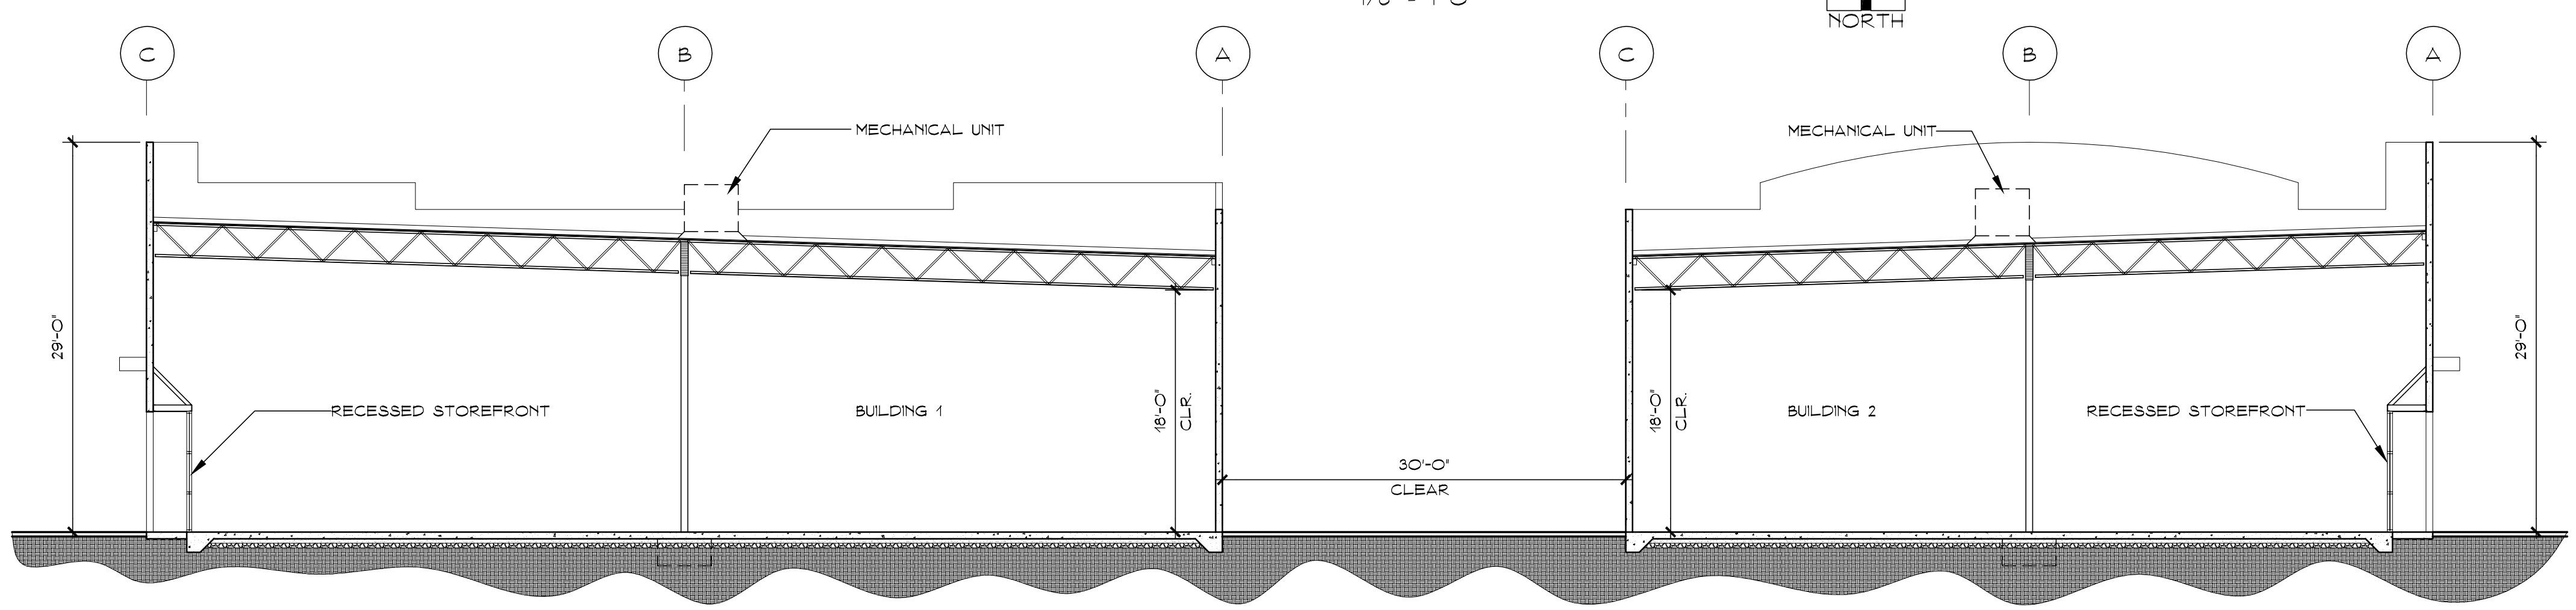

Building Sections

1/8" = 1'-0"

Technology Way
Business Park
Livermore, California

PERKINS, WILLIAMS & COTTERILL
A·R·C·H·I·T·E·C·T·S
10690 WHITE ROCK RD, STE. 300, RANCHO CORDOVA, CA. 95670
916·851·1400 FAX: 916·851·1408
pwcarch@pwcarchitects.com

Floor Plan – Bldg. 1

Project:	TECHNOLOGY WAY
Job No. 24323	*Date:* 10-22-04
Scale:	NOTED

A2